NOTES:

1. STREETLIGNTS ARE PLACED AT INTERSECTIONS AND AT A MAXIMUM CENTERLINE SPACING OF 300 FEET ALTERNATING SIDES OF THE STREET, TYPICAL.
2. STREETLIGHTS SHALL CONSIST OF
   - 2.1. HOLOPHANE MRN MANCHESTER POLE BASES
   - 2.2. HOLOPHANE WAE 3 LUMINAIRES
   - 2.3. HOLOPHANE MRN 15' FLUTED POLES
   - 2.4. COLOR SHALL BE A MARINER GREEN/BLUE POWDER COAT OR APPROVED EQUIVALENT
   - 2.5. A GFCI EQUIPPED RECEPTACLE SHALL BE ADDED TO EACH POLE IN THE HIGH POSITION PER CALDWELL STANDARD DRAWING SL1134
   - 2.6. BANNER ARMS AND HANGING BASKET ARMS SHALL BE PER CALDWELL STANDARD DRAWING 1134
3. POLE FOUNDATIONS SHALL:
   - 3.1. EXTEND A MINIMUM OF 3' BELOW FINISHED GRADE
   - 3.2. BE REINFORCED IN COMPLIANCE WITH CALDWELL STANDARD DRAWING SL-1134
4. ELECTRICAL CONNECTIONS SHALL BE:
   - 4.1. IN ACCORDANCE WITH IDAHO STANDARDS FOR PUBLIC WORKS CONSTRUCTION (ISPWC) SECTION 1100
   - 4.2. POWER SUPPLY SHALL BE A 200 AMP SERVICE WITH A LIGHTING PASSED THROUGH A PHOTO SWITCH (MILBANK OR APPROVD EQUIVALENT)

DECORATIVE STREETLIGHTS

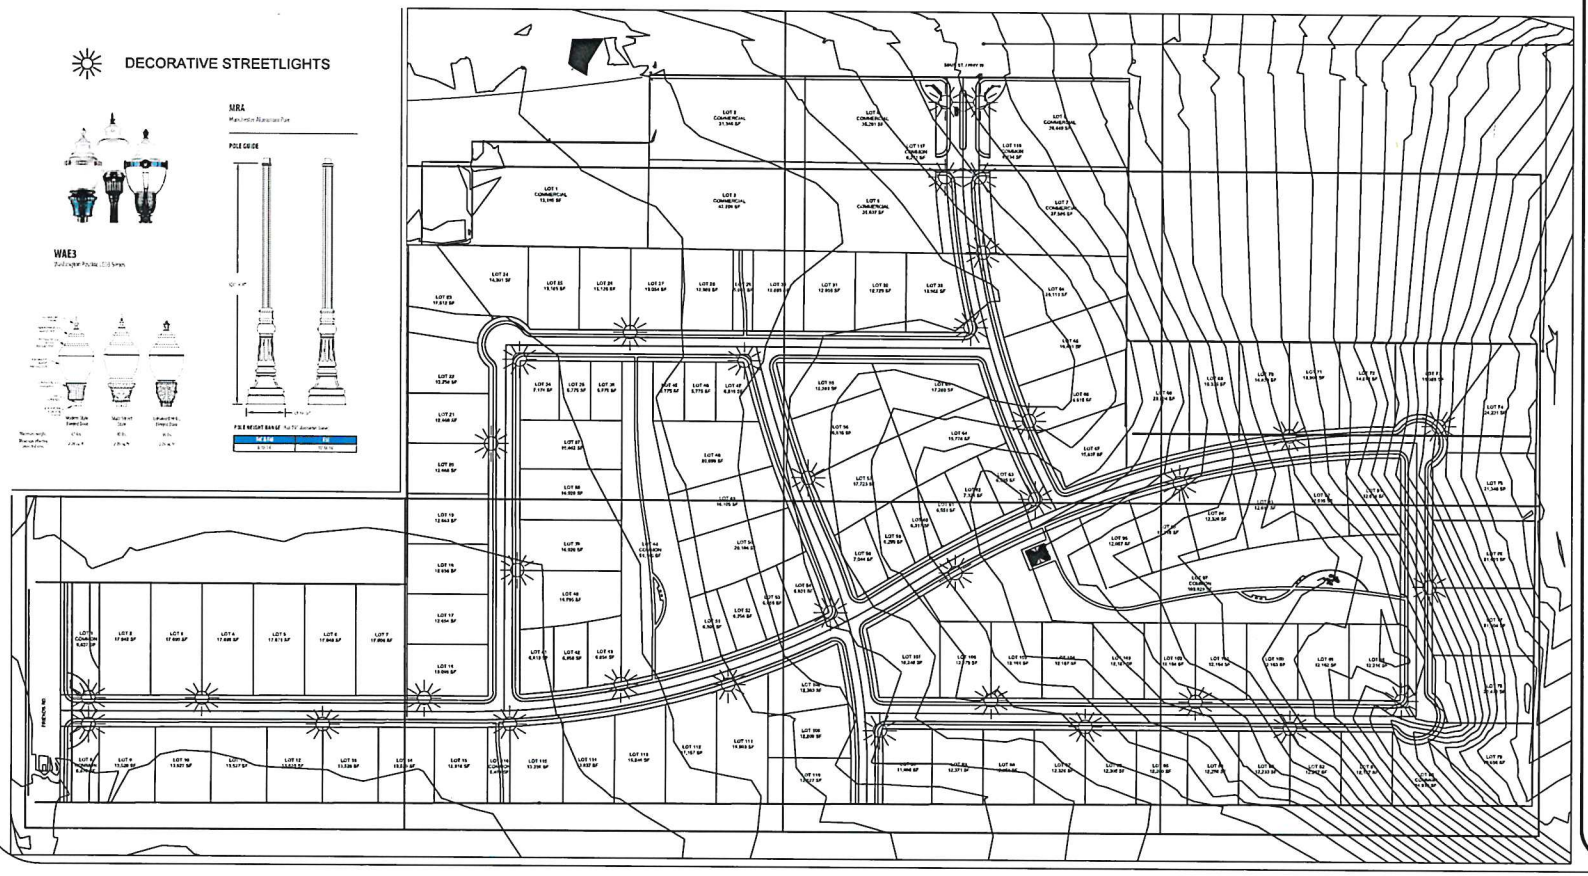

ROYAL RIDGE SUBDIVISION

Orton Engineering
17338 Sunnydale Place
Caldwell, Idaho 83607
Phone: 208 350 9422
brentorton@gmail.com

Skinner Land Survey
Precision Land Surveyors, P.C.
17842 Sand Hollow Road
Caldwell, Idaho 83607
(208)-454-0033
WWW.SKINNERLANDSURVEY.COM

PROFESSIONAL ENGINEER REGISTERED 13359 9/30/2021 STATE OF IDAHO BRENT L. ORTON

STREET LIGHTING PLAN

No.	Revision/Issue	Date

Owner/Developer:
Royal Pro-C Development
21246B Notus Road
Greenleaf, Idaho 83626-8940

Project Name and Address
Royal Ridge Subdivision
A Royal Pro-C Development
Greenleaf, Idaho

Project: 2001JM-Grnlf
Date: 10/9/2021
Scale: 1"=200'
Sheet: SL-1